


Floor	Apartment	Area (SM)
Basement floor	Apartment # 1	164
	Apartment # 2	153
	Apartment # 3	183
Ground floor	Apartment # 4	172
	Apartment # 5	183
First floor	Apartment # 6	172
	Apartment # 7	144
roof floor	Apartment # 8	152

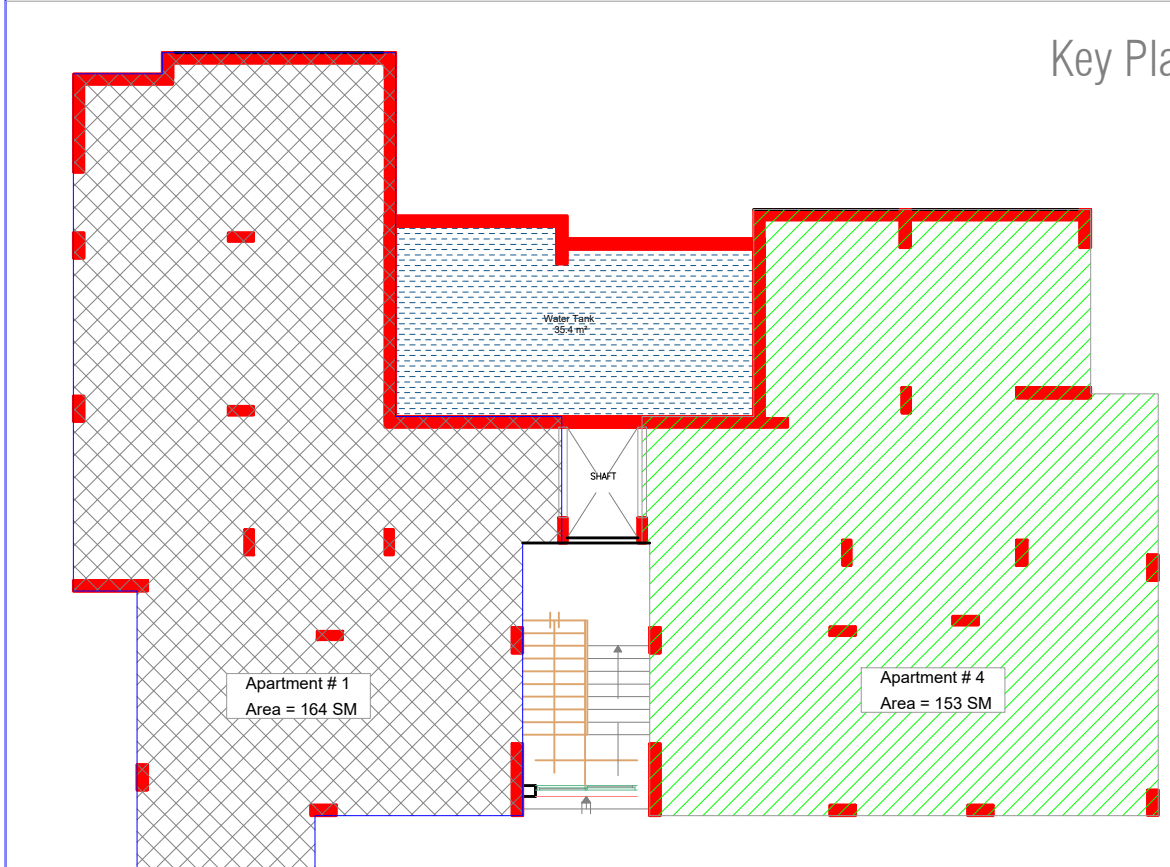

REV	BY	APP	DISCRIPTION	DATE
Revisions				

Architecture:
Architect Sara Naim


Designed By :
FORCE DESIGN
Civil Engineering and Architecture
Info@forcedesignlib.com : 03 790 310 Tivoli Bldg - 3rd fl.
www.forcedesignlib.com 05 503 310 Bakata - shoul - Lebanon

Project Name:
Mr. Haissam Shamout [Ainwzain 1846]

Drawn: _____ F.D.
Checked: _____ S.N.
Scale: 1/100
Sheet Size: A3
Date : 27 Feb-2026

Sheet Title :
BASEMENT FLOOR PLAN

Sheet nbr.
F.D.06.26 - A - 001 - 0
REFERENCE DIVISION SHEET NO. REV.

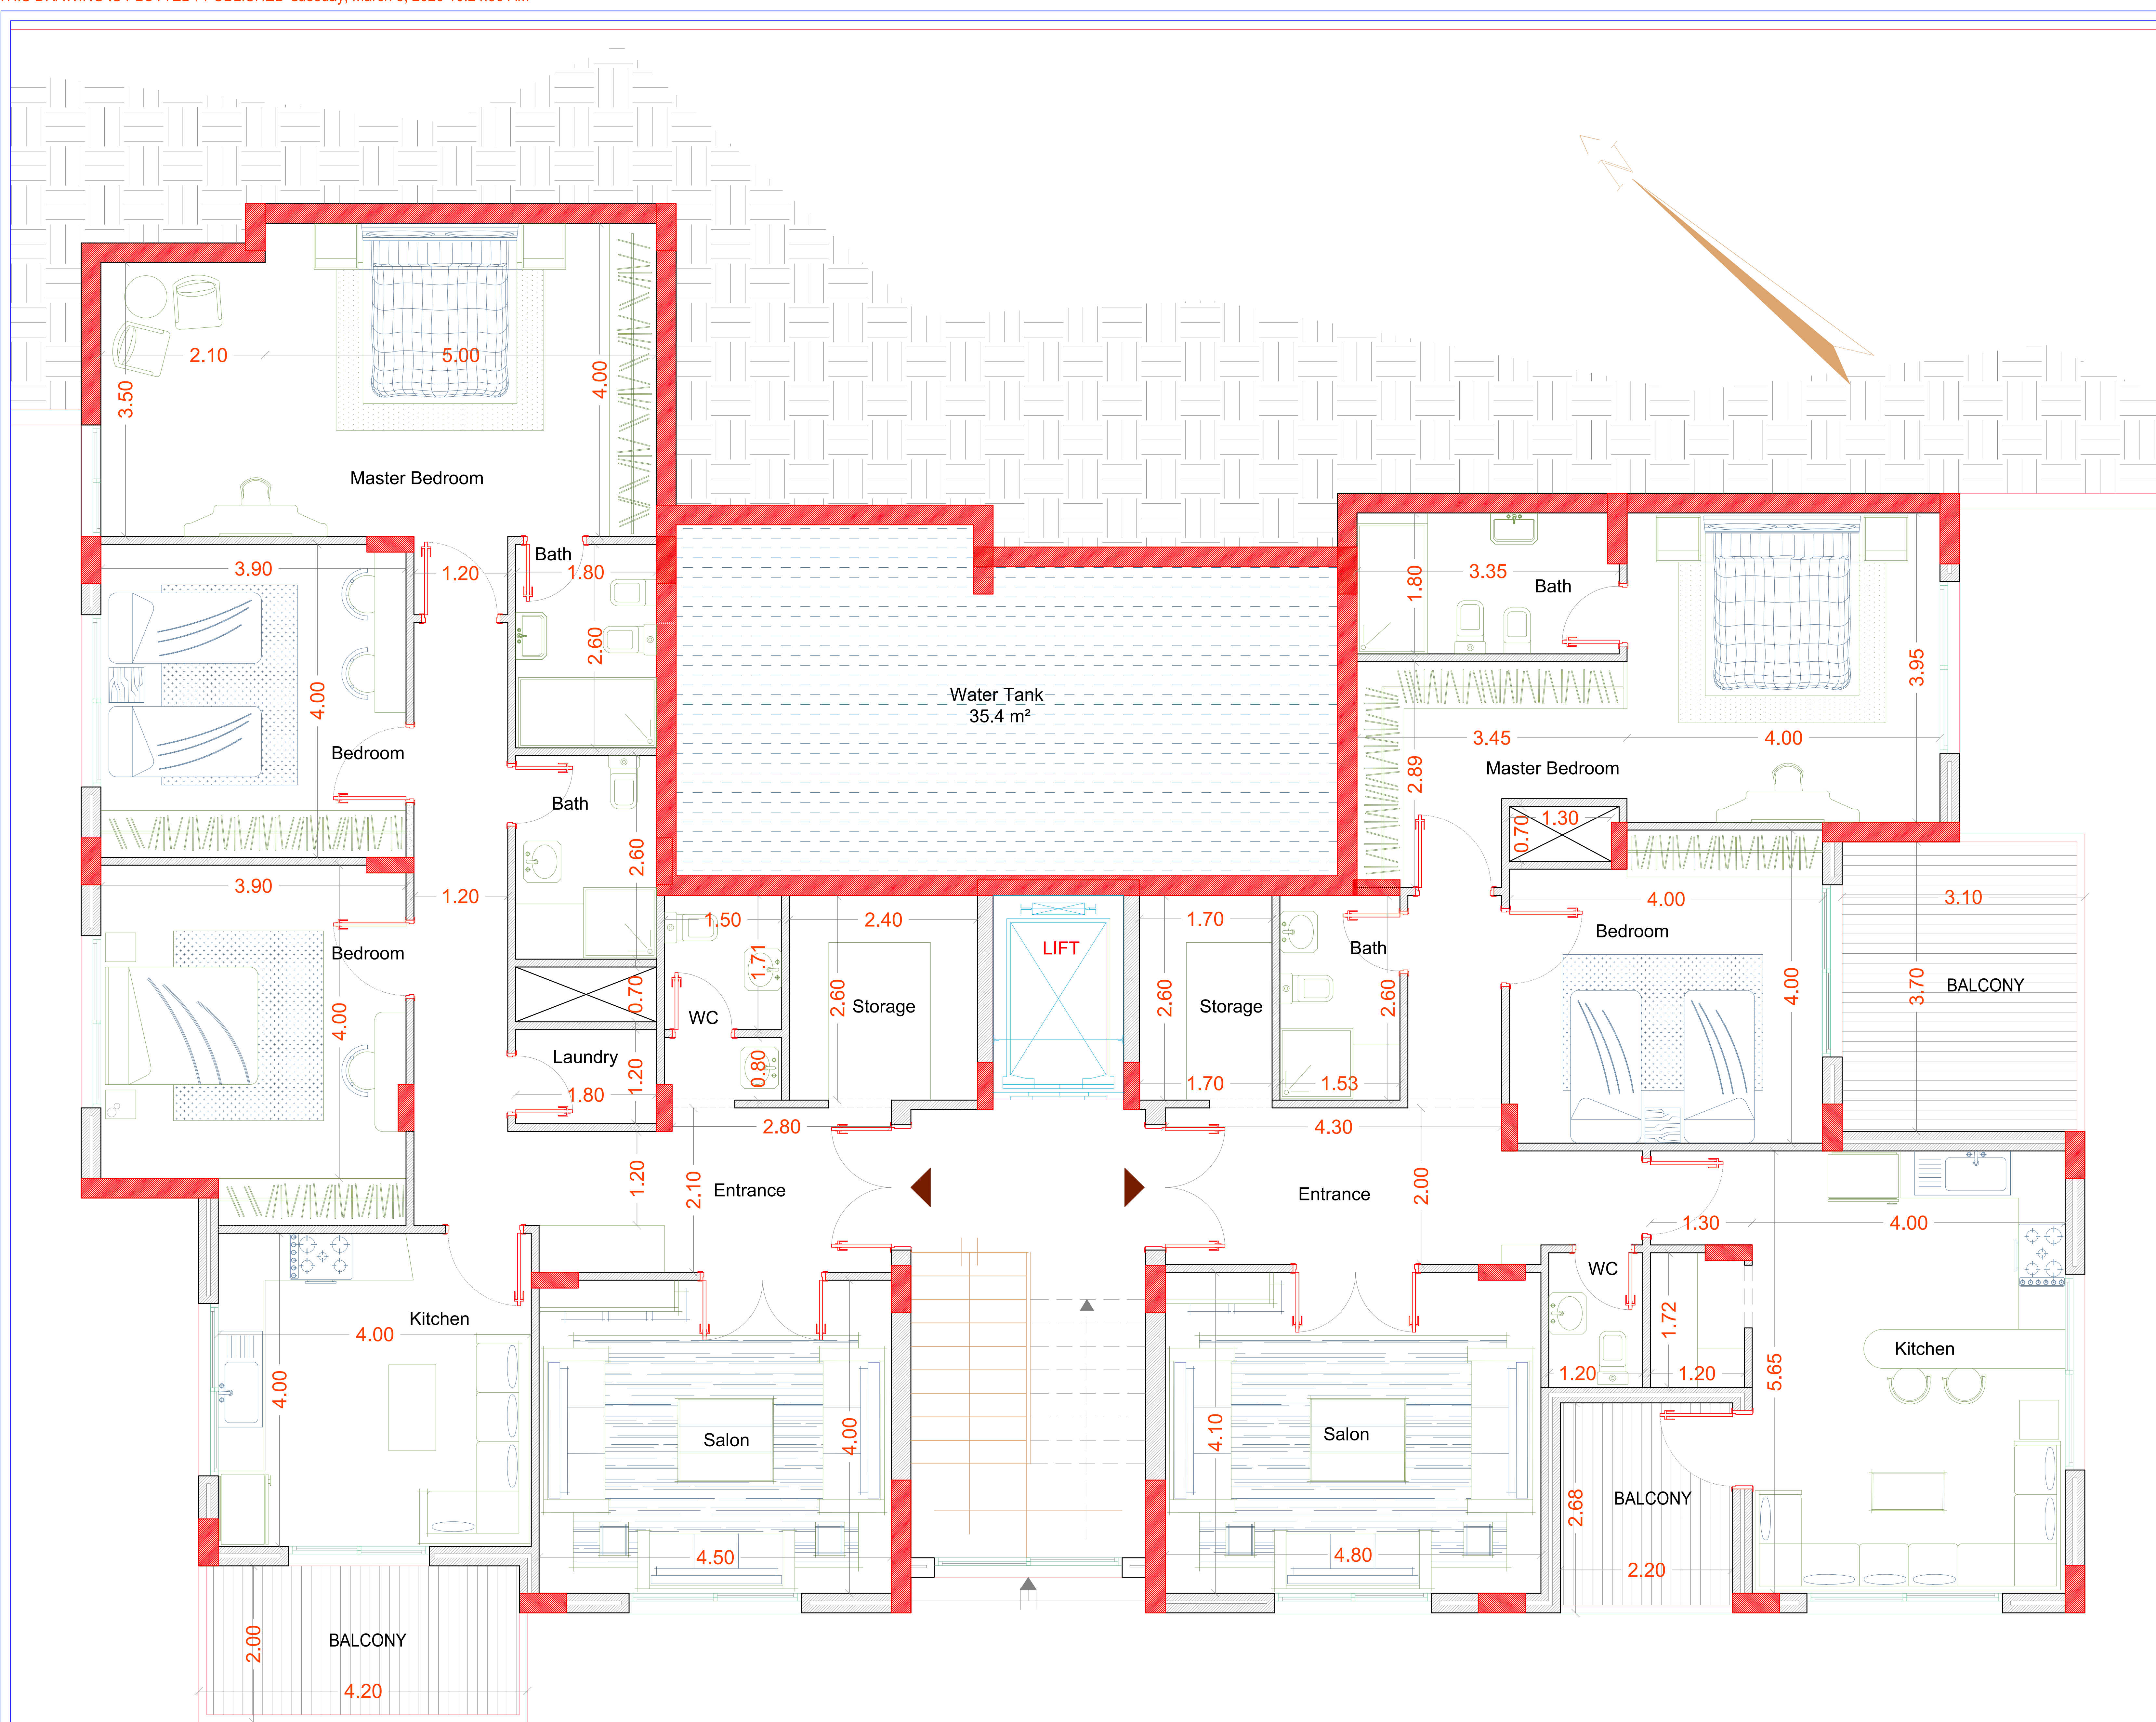

BASEMENT FLOOR PLAN
SCALE 1/100