


Floor	Apartment	Area (SM)
Basement floor	Apartment # 1	164
	Apartment # 2	153
	Apartment # 3	183
Ground floor	Apartment # 4	172
	Apartment # 5	183
First floor	Apartment # 6	172
	Apartment # 7	144
roof floor	Apartment # 8	152

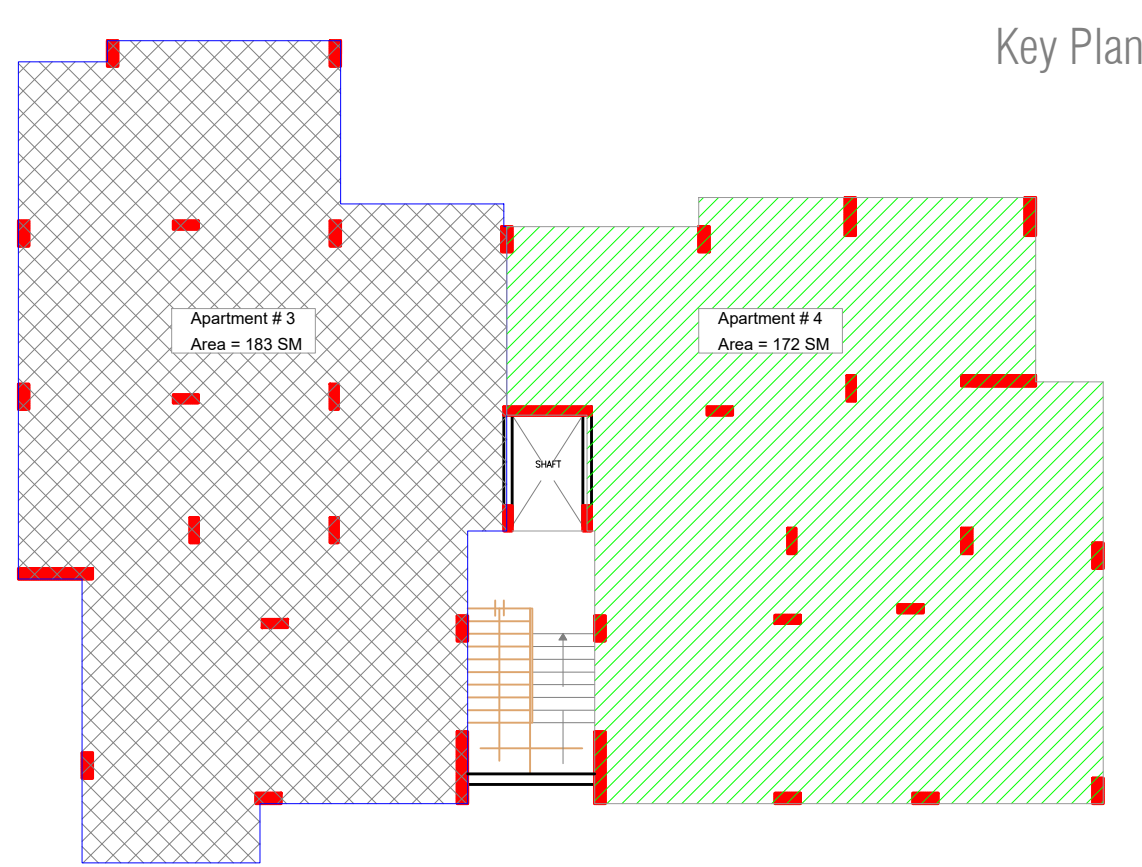

REV	BY	APP	DISCRIPTION	DATE
Revisions				

Architecture:

Architect Sara Naim

Designed By :

FORCE DESIGN
Civil Engineering and Architecture
Info@forcedesignlib.com : 03 790 310 Tivoli Bldg - 3rd fl.
www.forcedesignlib.com 05 503 310 Bakata - shoul - Lebanon

Project Name:

Mr. Haissam Shamout [Ainwzain 1846]


Drawn: _____ F.D.
Checked: _____ S.N.
Scale: _____ 1/100
Sheet Size: _____ A3
Date : _____ 27 Feb-2026

Sheet Title :

GROUND FLOOR PLAN

Sheet nbr.

F.D.06.26 - A - 002 - 0
REFERENCE DIVISION SHEET NO. REV.

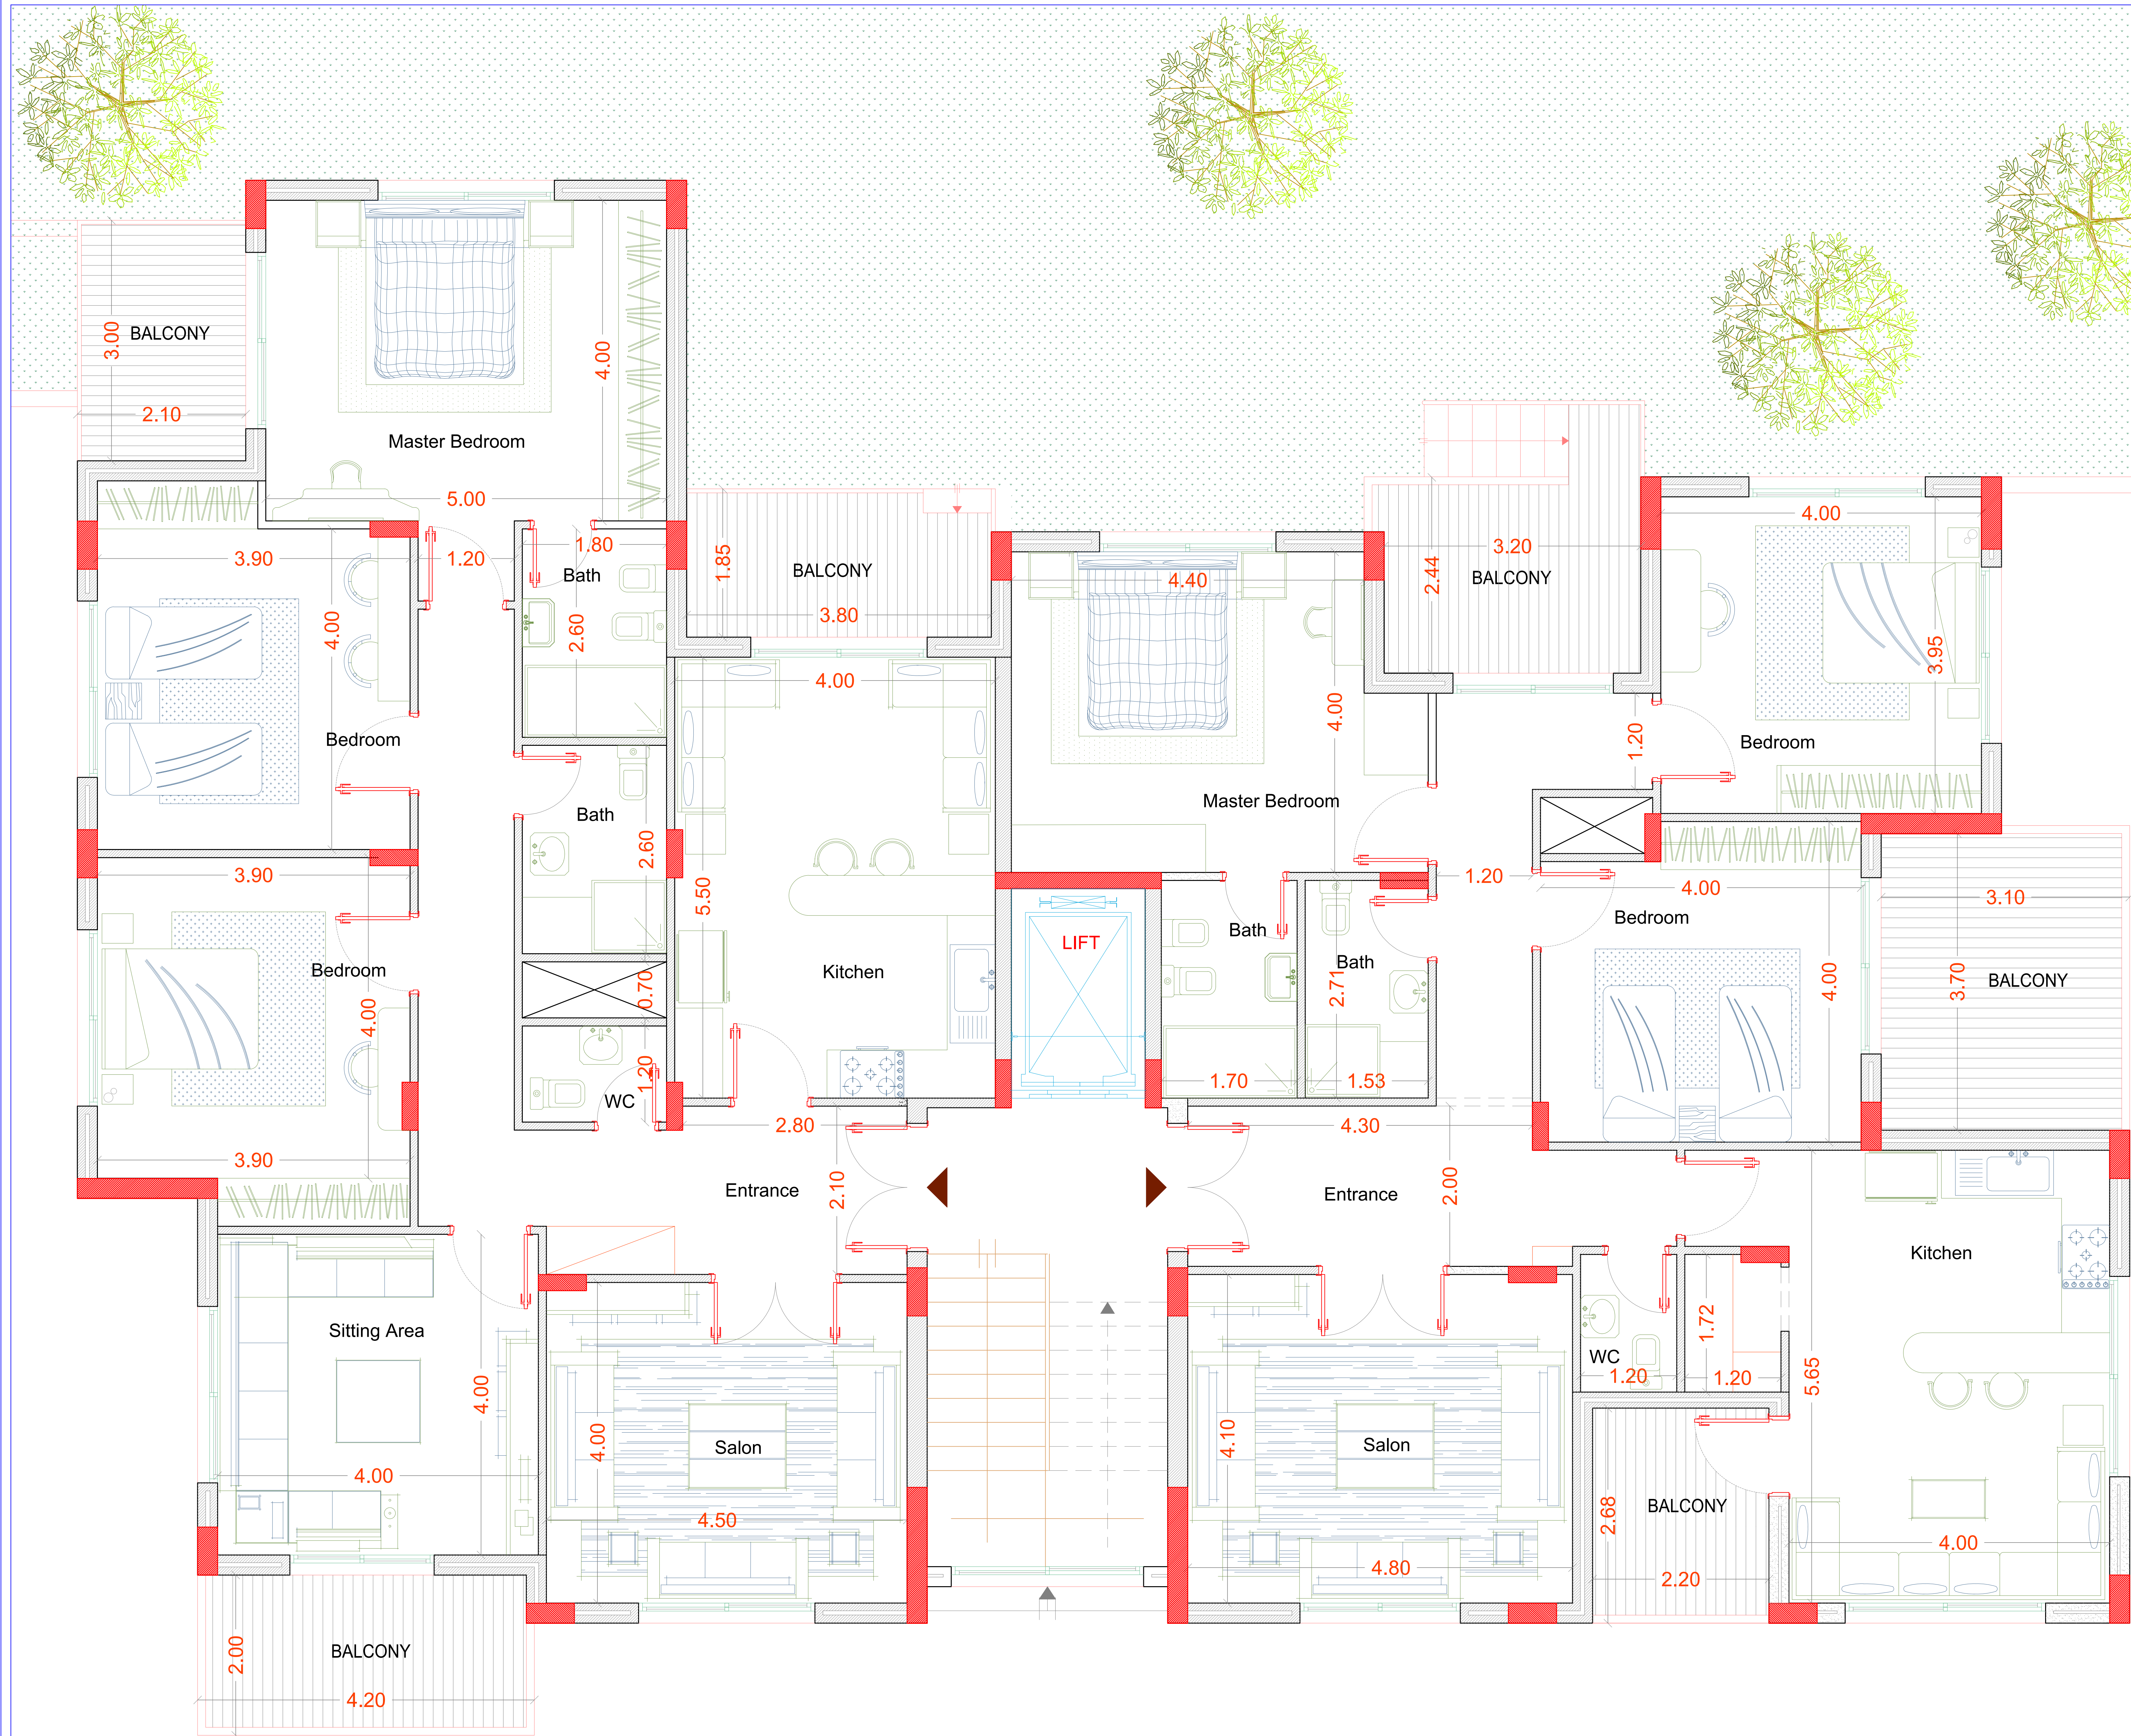

GROUND FLOOR PLAN
SCALE 1/100